



DC CABLE ROUTE

String Wiring

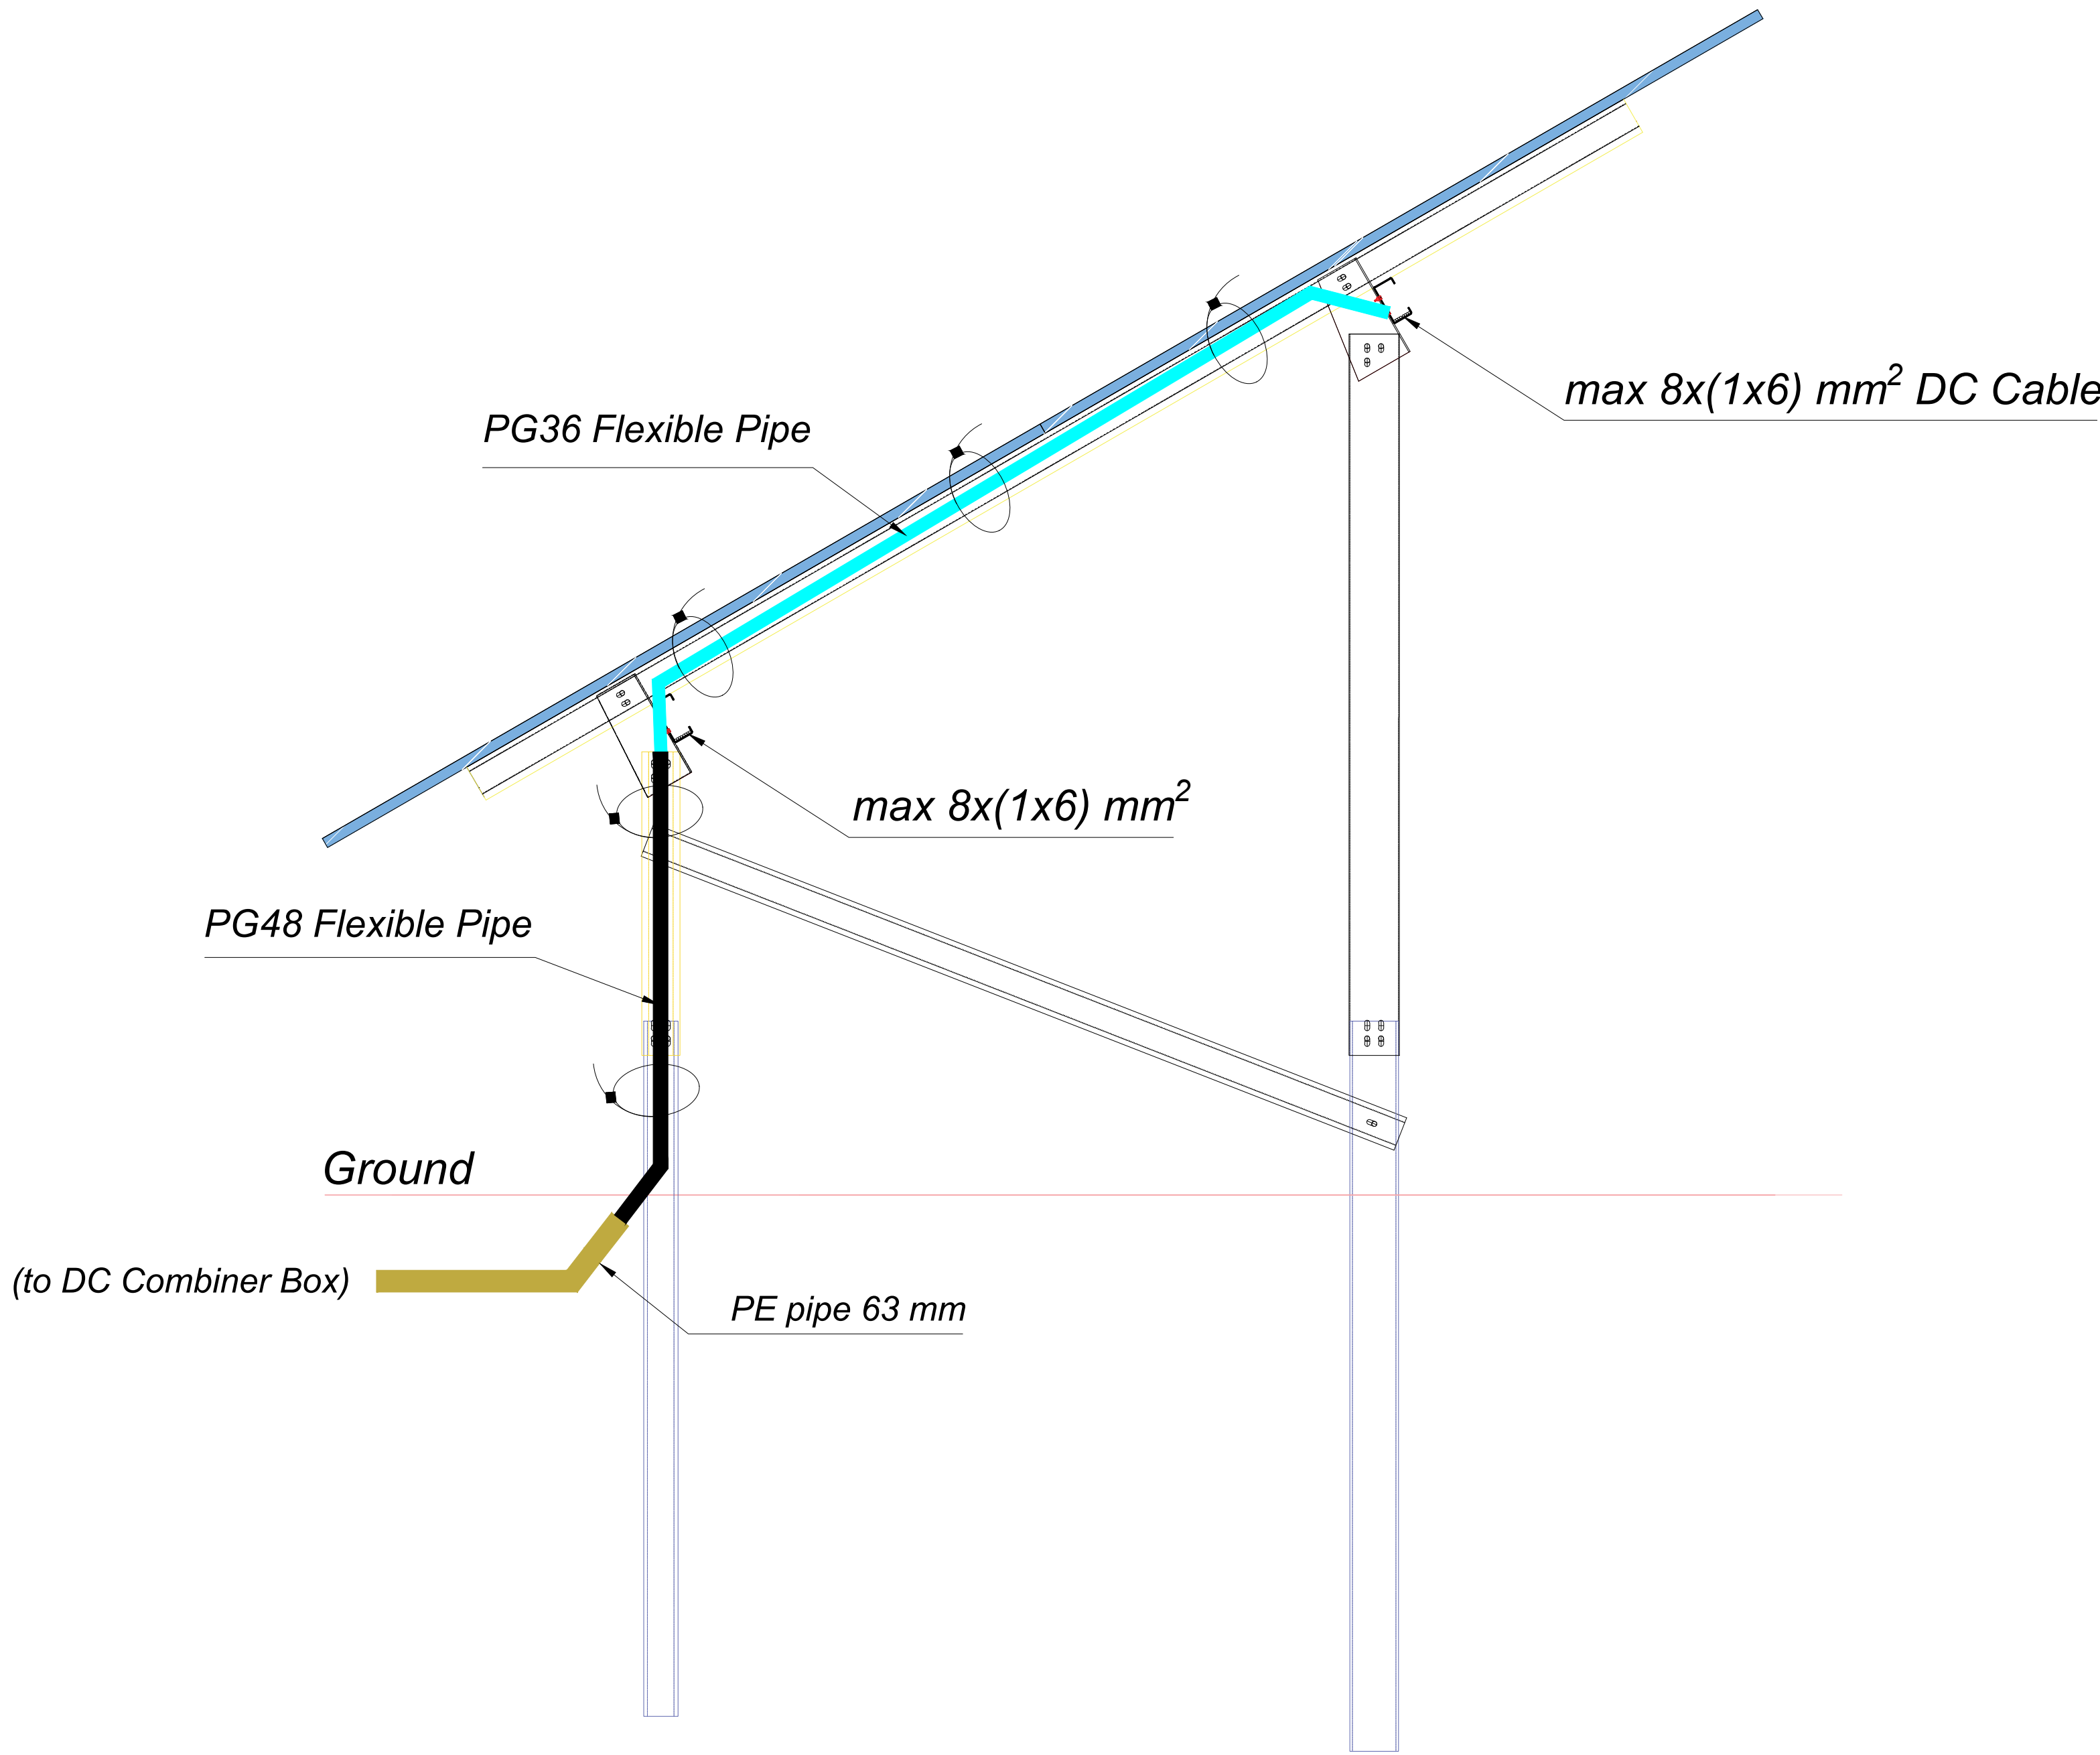

SIDE VIEW

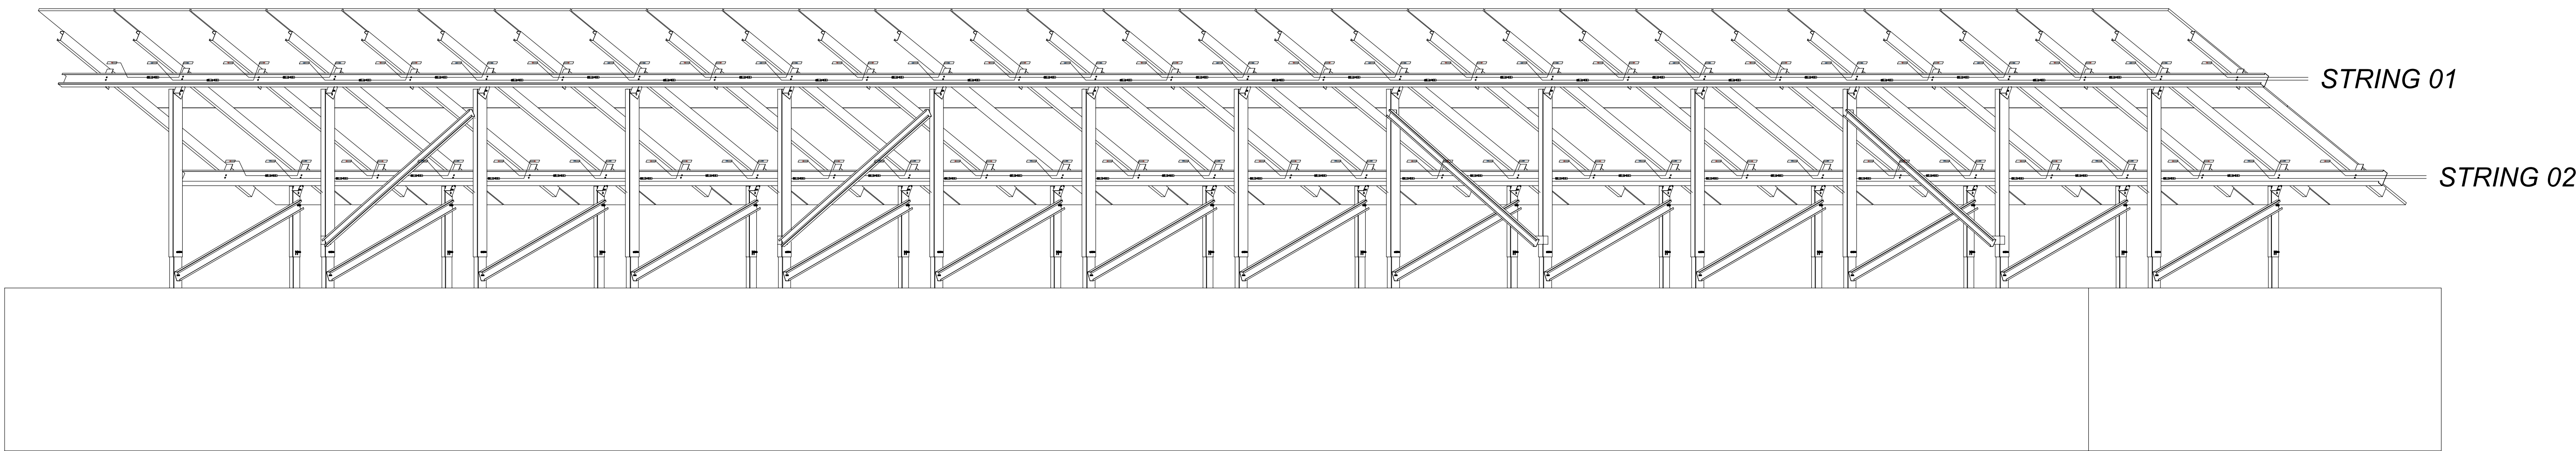

3D VIEW

REFERENCE						
REFERENCE. TITLE			REFERENCE. No.			
DC CABLE SIZING CALCULATION & CRITERIA			28P2-B-3MG-CAL-SOL-460001-EL-049			
MV CABLE SIZING CALCULATION & CRITERIA			28P2-B-3MG-CAL-SOL-460001-EL-137			
LV CABLE SIZING CALCULATION & CRITERIA			28P2-B-3MG-CAL-SOL-460001-EL-117			
NOTES						
LEGEND						
KEY PLAN						
03	13/07/2026	FORTH ISSUE	M.AMMARI	M.AMMARI	M.DEHESTANI	M.DEHESTANI
02	28/04/2026	THIRD ISSUE	M.AMMARI	M.AMMARI	M.DEHESTANI	M.DEHESTANI
01	27/12/2025	SECOND ISSUE	M.AMMARI	M.AMMARI	M.DEHESTANI	M.DEHESTANI
00	10/11/2025	FIRST ISSUE	M.AMMARI	M.AMMARI	M.DEHESTANI	M.DEHESTANI
REV.	DATE	DESCRIPTION	DESIGN	DRAWN	CHECKED	APPROVED
Client:			Consultant:			
						
Project:			Contractor:		Sub Contractor:	
Title:						
DC CABLE ROUT						
DOC NO.:		28P2-B-3MG-E33-SOL-460001-EL-197			REV.	
SCALE		SIZE		SHEET		FORMAT
NTS		A3		12 of 17		DWG