


DC CABLE ROUTE

DC Combiner Wiring

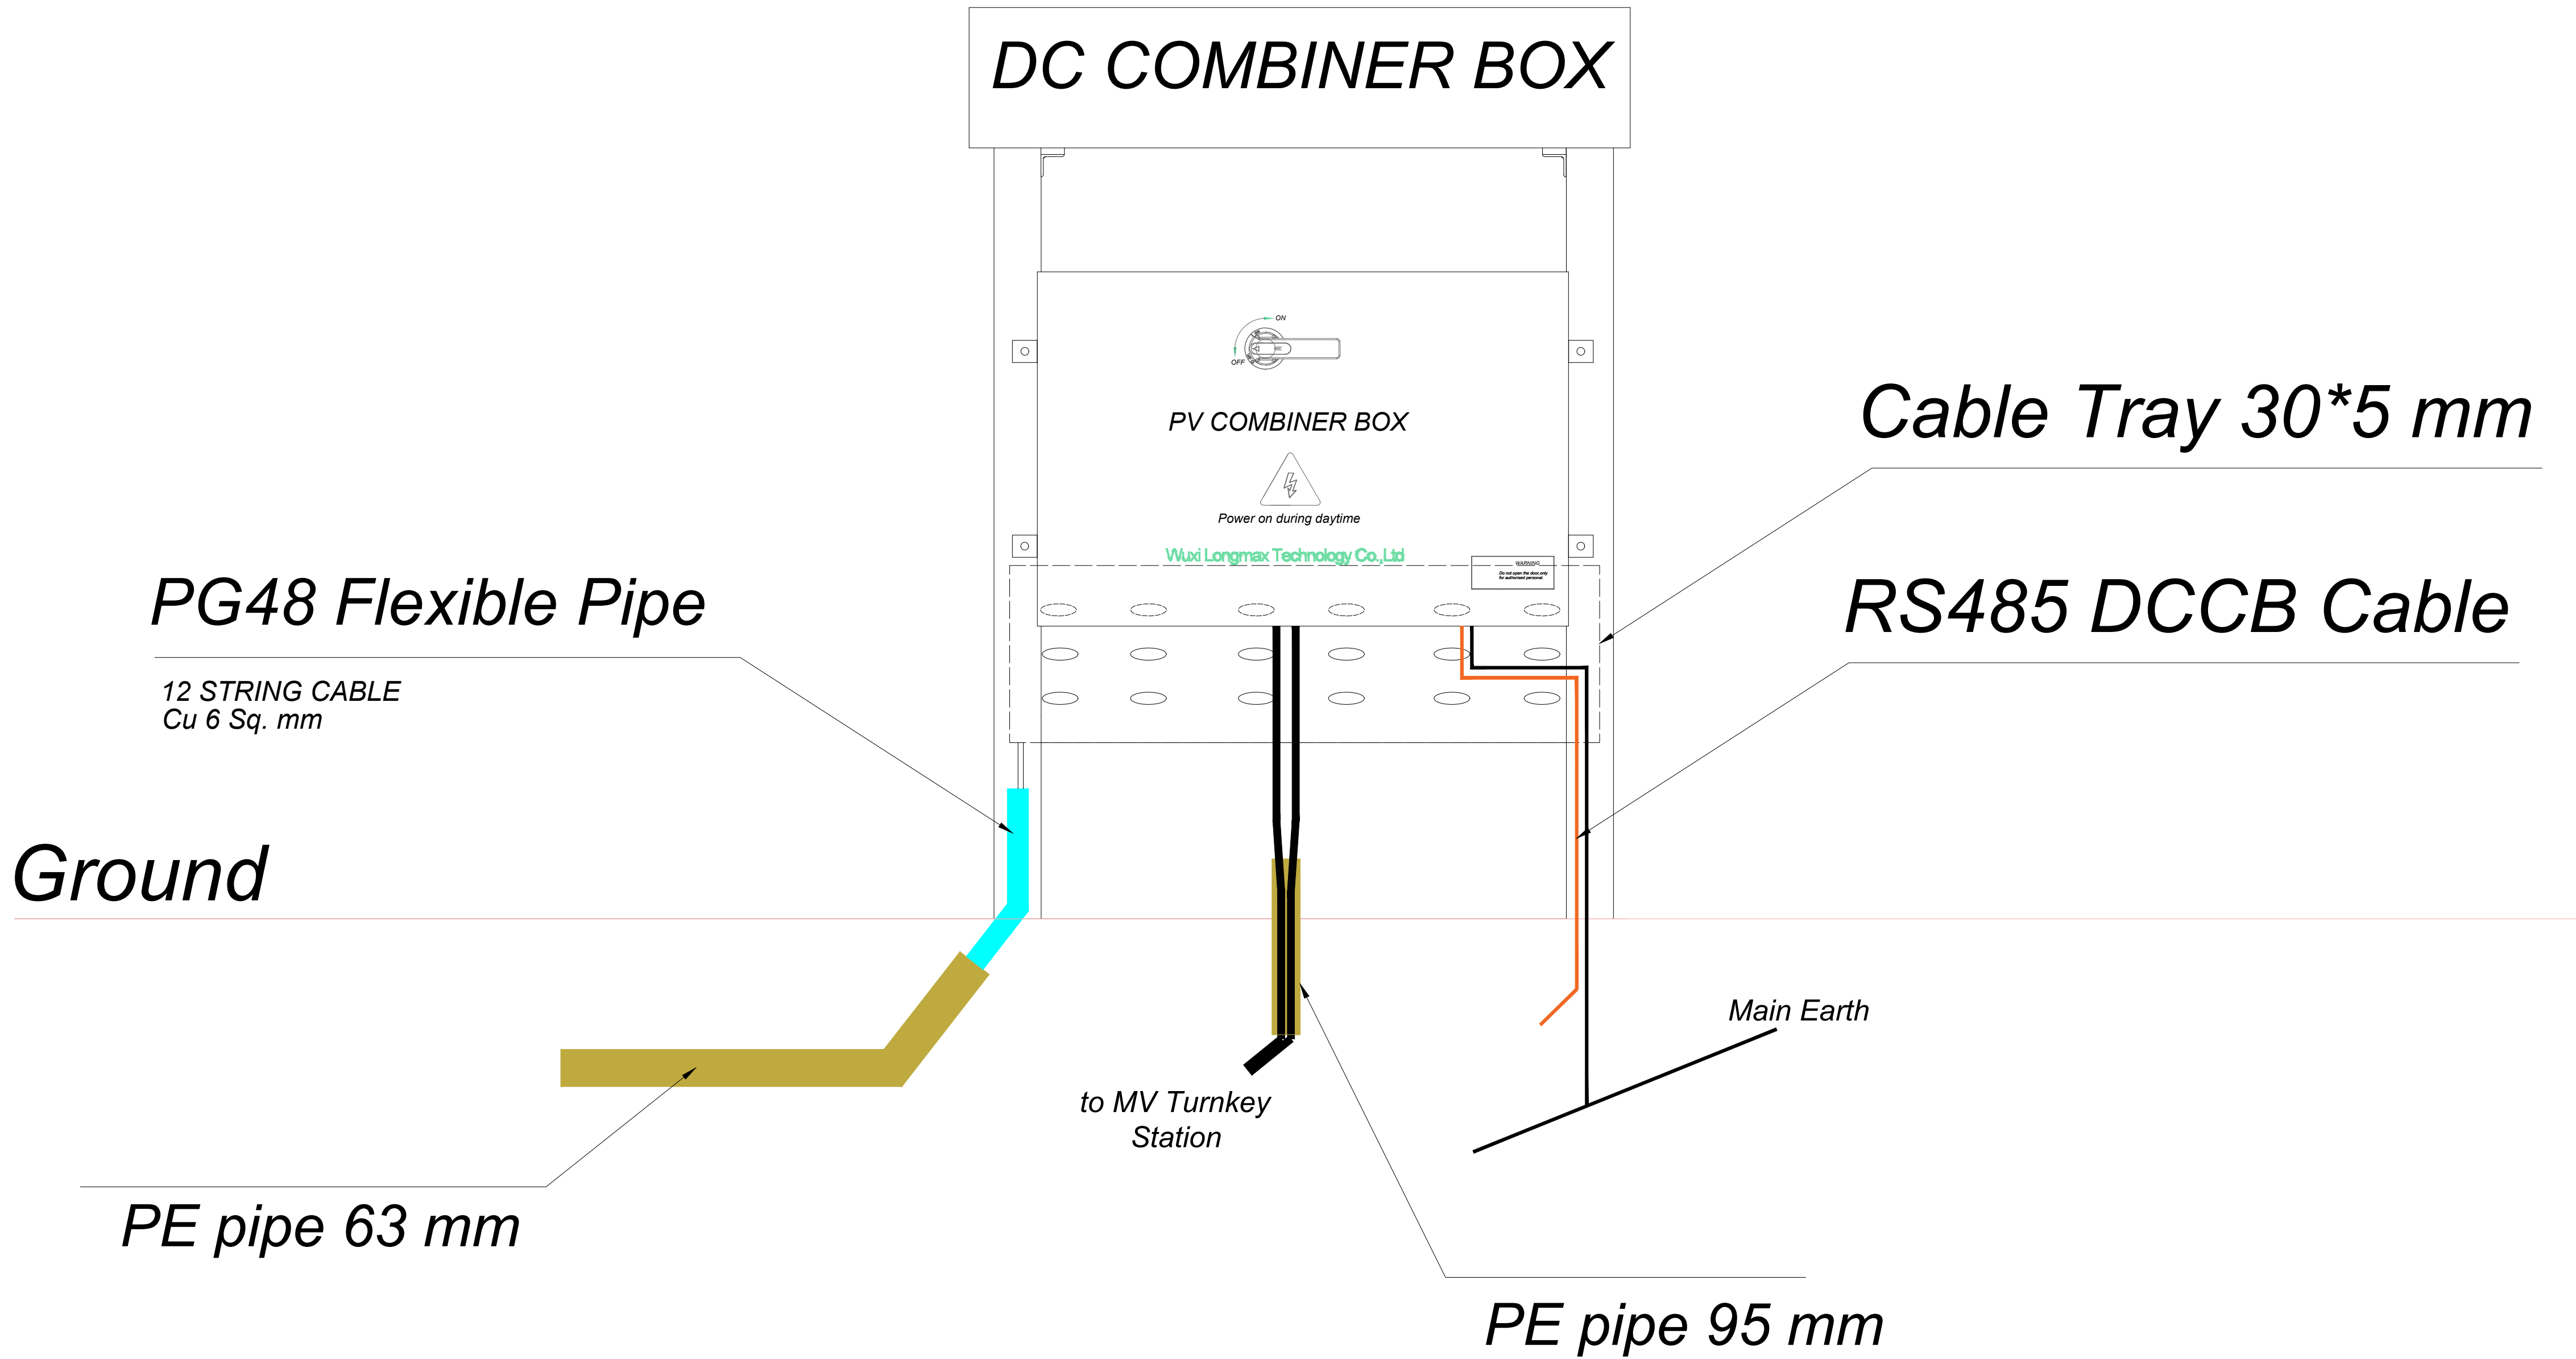

REFERENCE

REFERENCE. TITLE	REFERENCE. No.
DC CABLE SIZING CALCULATION & CRITERIA	28P2-B-3MG-CAL-SOL-460001-EL-049
MV CABLE SIZING CALCULATION & CRITERIA	28P2-B-3MG-CAL-SOL-460001-EL-137
LV CABLE SIZING CALCULATION & CRITERIA	28P2-B-3MG-CAL-SOL-460001-EL-117

NOTES

LEGEND

KEY PLAN

03	13/07/2026	FORTH ISSUE	M.AMMARI	M.AMMARI	M.DEHESTANI	M.DEHESTANI
02	28/04/2026	THIRD ISSUE	M.AMMARI	M.AMMARI	M.DEHESTANI	M.DEHESTANI
01	27/12/2025	SECOND ISSUE	M.AMMARI	M.AMMARI	M.DEHESTANI	M.DEHESTANI
00	10/11/2025	FIRST ISSUE	M.AMMARI	M.AMMARI	M.DEHESTANI	M.DEHESTANI
REV.	DATE	DESCRIPTION	DESIGN	DRAWN	CHECKED	APPROVED

Client:	Consultant:
	
Contractor:	Sub. Contractor:

Project:
Title:

DC CABLE ROUT

DOC NO.:	28P2-B-3MG-E33-SOL-460001-EL-197	REV.	03
SCALE	SIZE	SHEET	FORMAT
NTS	A3	14 of 17	DWG