


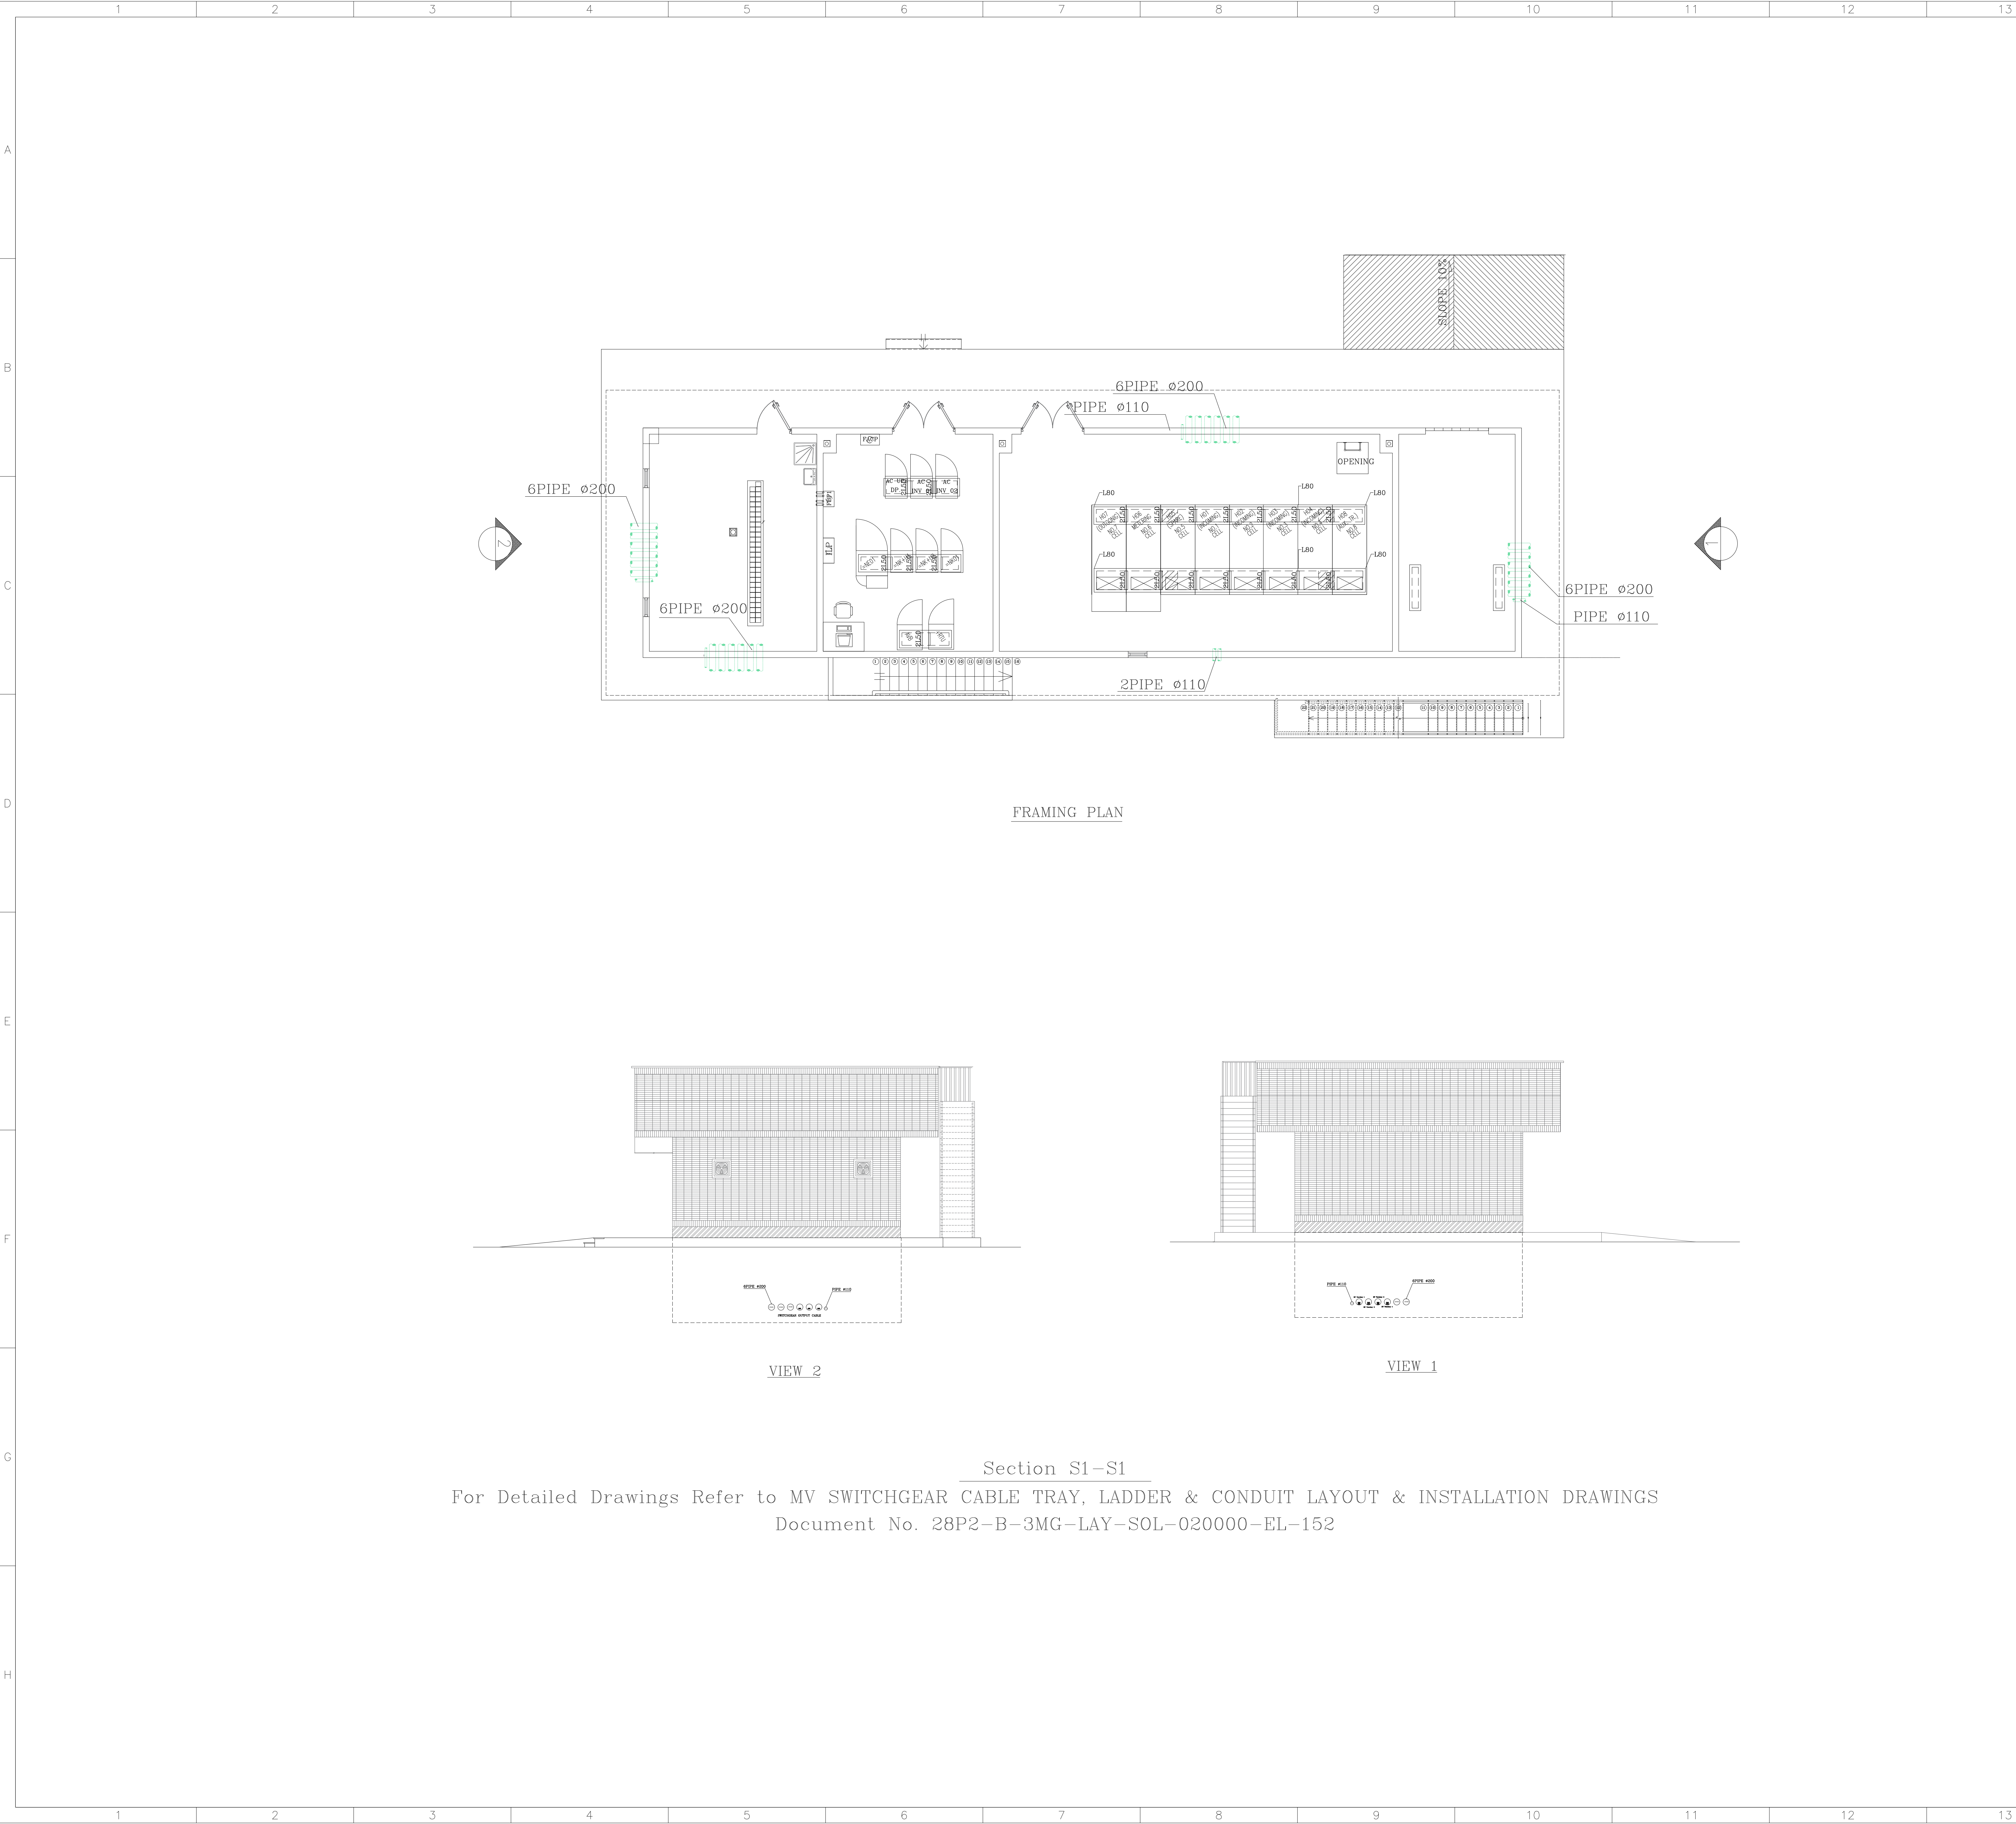

REFERENCE			
REFERENCE. TITLE		REFERENCE. No.	
DC CABLE SIZING CALCULATION & CRITERIA		28P2-B-3MG-CAL-SOL-460001-EL-049	
MV CABLE SIZING CALCULATION & CRITERIA		28P2-B-3MG-CAL-SOL-460001-EL-137	
LV CABLE SIZING CALCULATION & CRITERIA		28P2-B-3MG-CAL-SOL-460001-EL-117	

NOTES			

LEGEND			

KEY PLAN			

03	13/07/2026	FORTH ISSUE	M.AMMARI	M.AMMARI	M.DEHESTANI
02	28/04/2026	THIRD ISSUE	M.AMMARI	M.AMMARI	M.DEHESTANI
01	27/12/2025	SECOND ISSUE	M.AMMARI	M.AMMARI	M.DEHESTANI
00	10/11/2025	FIRST ISSUE	M.AMMARI	M.AMMARI	M.DEHESTANI
REV.	DATE	DESCRIPTION	DESIGN	DRAWN	CHECKED
			APPROVED		

Client:			Consultant:		
					
Contractor:			Sub Contractor:		

Project:			
Title:			
SWITCHGEAR CABLE ROUT			
DOC NO.:	28P2-B-3MG-E33-SOL-460001-EL-197		REV. 03
SCALE	SIZE	SHEET	FORMAT
NTS	A3	16 of 17	DWG